FilmL.A., Inc.
6255 W Sunset Blvd, 12th Floor
Hollywood, CA 90028
t: (213)977-8600 - f: (213)977-8601
www.filmla.com

Summary Information

Permit No: F00150120-F **Type of Permit:** FILMING **Release Date:** 04/12/2019

Production Company TIME OF DEATH, LLC

Insured Company Name TIME OF DEATH, LLC

Contact Phone No. 1 661-257-9430
Contact Phone No. 2
Fax
Address 3900 W. ALAMEDA AVE., 32ND FL.
BURBANK, California 91505

Production Title COUNTDOWN

Type of Production TV Pilot

Producer Matt Medlin

Director Justin Dec

1st AD Nic Harvard

Production Manager Matt Medlin

FilmL.A. Coordinator Melissa Levine

Location Manager Jay Traynor
Primary Phone Mobile - 213-712-9815
Secondary Phone

Location Assistant Tony Rizza
Primary Phone Mobile - 661-860-9993
Secondary Phone

Fees

LA CITY DEPT OF REC AND PARKS PARK MONITOR FEE	$38.00
FILMLA NON-REFUNDABLE FILM PERMIT RIDER FEE	$109.00

Total Permit Fee $147.00

Number of Locations 1

NOT A PERMIT

FilmL.A., Inc.
6255 W Sunset Blvd, 12th Floor
Hollywood, CA 90028
t: (213)977-8600 - f: (213)977-8601
www.filmla.com

Summary Information — Location

Permit Number	F00150120-F	**Location Manager**	Jay Traynor
Production Company	TIME OF DEATH, LLC	Primary Phone	Mobile - 213-712-9815
Insured Company	TIME OF DEATH, LLC	Secondary Phone	
Production Title	COUNTDOWN		

Location Address	10510 Lerida Pl, Chatsworth, CA, 91311
Location Type	Private Residence
Prep Dates	4/11/2019 - 4/11/2019 08:00 - 18:00 1 day
Film Dates	4/12/2019 - 4/13/2019 09:00 - 06:00 2 days
Strike Dates	4/13/2019 - 4/13/2019 08:00 - 17:00
Open or Closed to the Public	Closed
Generic Conditions	*Certain service and personnel fees required by jurisdictional agencies are not collected by FilmL.A. Any such fees must be paid directly to the appropriate agency, and a separate invoice will be provided to the permittee. Community Survey Obtained Equipment staging and vehicles may park on one side of the street only. Must Maintain 5' Clearance on Sidewalks/Walkways Must maintain local/emergency access No cast or crew parking on area streets No steps from trailers, trucks or motorhomes may be facing road Number of uniformed officers listed on the permit is a minimum requirement. Permittee remains responsible for deploying a sufficient number of uniformed officers to provide traffic and crowd control to ensure the safety of the film crew and the public. Traffic control must be done in accordance w/MUTCD Traffic Officers Required Uniformed officers shall have a copy of the film permit in their possession and are required to confirm that all traffic control signage devices are in place.
Please see attached documents	Laramie Ave (Alt closure) btwn Lerida Pl & 500ft South - Countdown.pdf SFOD1A34-C519041207340.pdf

Equipment on Location

Type	Quantity
5 or 10 ton trucks	5
Cast/Crew vehicles	55
Catering Truck	1
Condors	2

Personnel on Location

Type	Quantity
Cast	5
Crew	75
Extras	15
Off-Duty/Retired LAPD Officer(s)	2

NO PERMIT

FilmL.A., Inc.
6255 W Sunset Blvd, 12th Floor
Hollywood, CA 90028
t: (213)977-8600 - f: (213)977-8601
www.filmla.com

Summary Information — Location

Permit Number F00150120-F
Production Company TIME OF DEATH, LLC
Insured Company TIME OF DEATH, LLC
Production Title COUNTDOWN

Location Manager Jay Traynor
Primary Phone Mobile - 213-712-9815
Secondary Phone

Cranes	1
Cube Trucks	3
Generator	1
Picture vehicles	3
Portable restrooms	1
Scissor Lifts	1
Semi Trucks	5
Stakebed Trucks	5
Trailers	3
Vans	4

Filming Activities Atmospheric Smoke Effects; Drive ups & away; Interior and exterior dialogue; Intermittent pedestrian control; Intermittent traffic control - 2 minutes standard; 2 CONDORS, 7 PICTURE CARS; 15 BACKGROUND CARS, 15 EXTRAS. RITTER FAN, ATTACHING LIGHT TO EXISTING POLE, STUNT; Request to Add LED Lights to existing light poles - 10501 Lerida Place 10510 Lerida Place 10530 Lerida Place;

Jurisdiction **Political:** Los Angeles City - Council District 12 **Police:** Los Angeles Police Department **Fire:** Los Angeles City

Thomas Guide **Page:** 500 **Grid:** D3

Coordinator Note RIDER F EXTENDS CATERING AT MASON PARK TO 3AM AND COLLECTS ADDITIONAL PARK MONITOR FEES.

Coordinator Note MASON PARK CATERING ONLY (CORNER OF MASON AVE & HIAWATHA ST)

Parking

Base Camp
Location Type : 20525 Nordhoff St, Chatsworth, CA, 91311
Other Location

Crew Parking
Location Type : 20525 Nordhoff St, Chatsworth, CA, 91311
Other Location

Parking Notes
CATERING: FEED IN MASON PARK FOR DINNER, BREAKFAST AT STAGE

NOT A PERMIT

Permit #F00150120-F

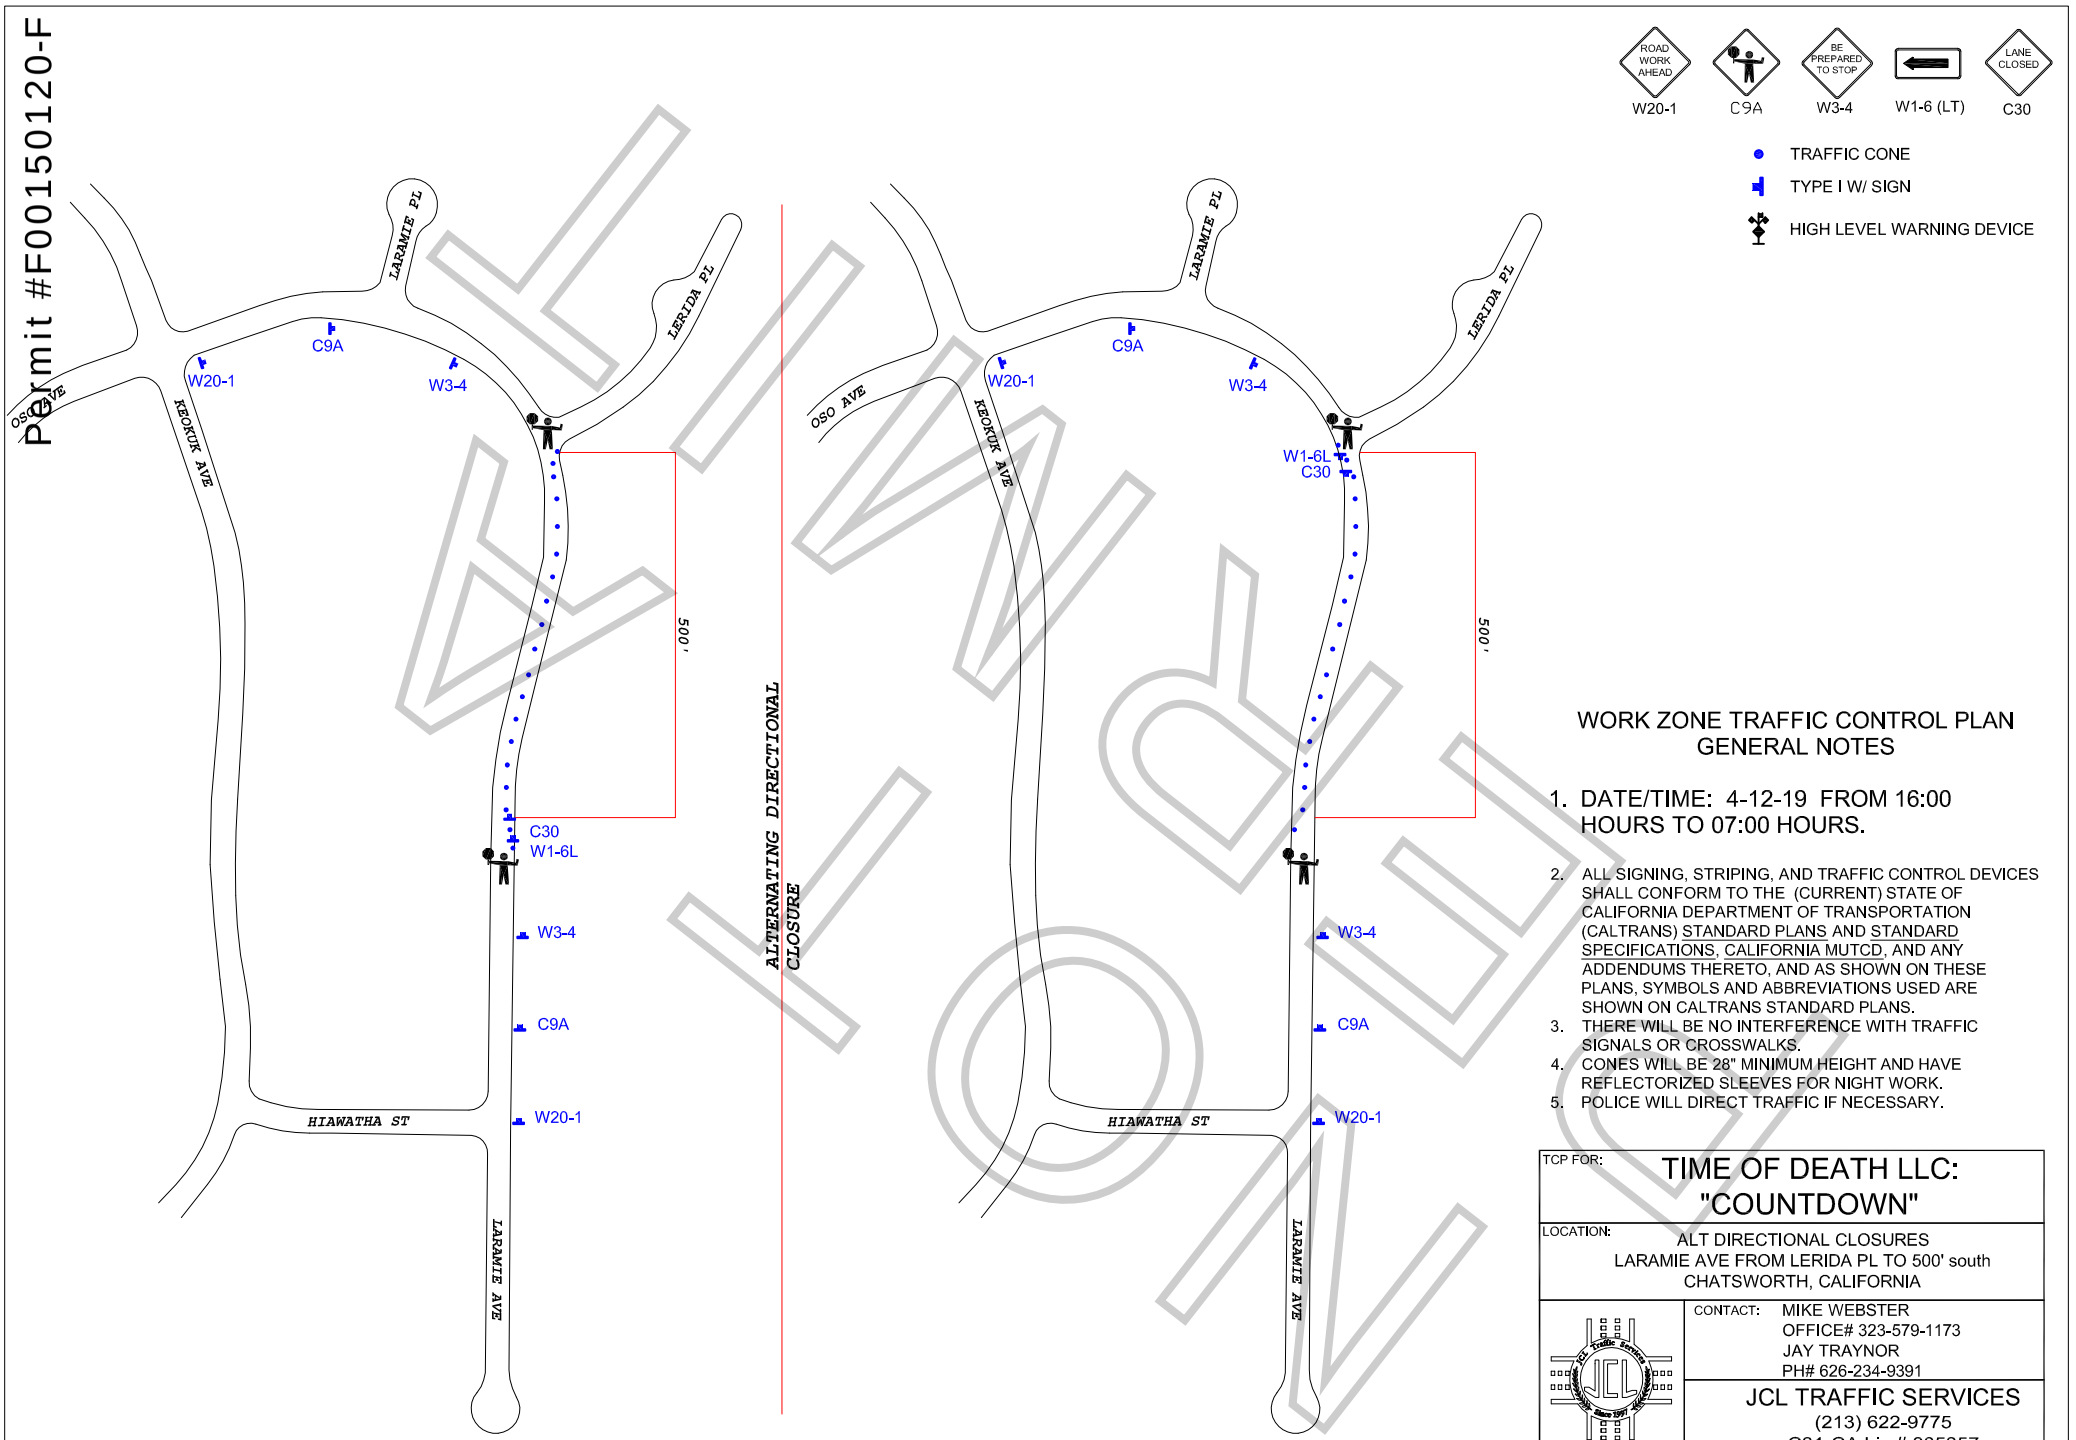

WORK ZONE TRAFFIC CONTROL PLAN
GENERAL NOTES

1. DATE/TIME: 4-12-19 FROM 16:00 HOURS TO 07:00 HOURS.
2. ALL SIGNING, STRIPING, AND TRAFFIC CONTROL DEVICES SHALL CONFORM TO THE (CURRENT) STATE OF CALIFORNIA DEPARTMENT OF TRANSPORTATION (CALTRANS) STANDARD PLANS AND STANDARD SPECIFICATIONS, CALIFORNIA MUTCD, AND ANY ADDENDUMS THERETO, AND AS SHOWN ON THESE PLANS, SYMBOLS AND ABBREVIATIONS USED ARE SHOWN ON CALTRANS STANDARD PLANS.
3. THERE WILL BE NO INTERFERENCE WITH TRAFFIC SIGNALS OR CROSSWALKS.
4. CONES WILL BE 28" MINIMUM HEIGHT AND HAVE REFLECTORIZED SLEEVES FOR NIGHT WORK.
5. POLICE WILL DIRECT TRAFFIC IF NECESSARY.

TCP FOR:	TIME OF DEATH LLC: "COUNTDOWN"
LOCATION:	ALT DIRECTIONAL CLOSURES LARAMIE AVE FROM LERIDA PL TO 500' south CHATSWORTH, CALIFORNIA
CONTACT:	MIKE WEBSTER OFFICE# 323-579-1173 JAY TRAYNOR PH# 626-234-9391
	JCL TRAFFIC SERVICES (213) 622-9775 C31-CA Lic # 805357
DATE / REVISIONS	DRAFTER: MARIO MENJIVAR SCALE: N.T.S. FILM LA: ML

FLIMSY

Permit #F00150120-F

BOARD OF PUBLIC WORKS
MEMBERS

KEVIN JAMES
PRESIDENT

CECILIA CABELLO
VICE PRESIDENT

DR. MICHAEL R. DAVIS
PRESIDENT PRO TEMPORE

AURA GARCIA
COMMISSIONER

VACANT
COMMISSIONER

DR. FERNANDO CAMPOS
EXECUTIVE OFFICER

CITY OF LOS ANGELES
CALIFORNIA

ERIC GARCETTI
MAYOR

DEPARTMENT OF
PUBLIC WORKS

BUREAU OF
STREET LIGHTING
1149 SOUTH BROADWAY, SUITE 200
LOS ANGELES, CA 90015

NORMA ISAHAKIAN
EXECUTIVE DIRECTOR

(213) 847-2090
(213) 847-1860 Fax

E-mail: bsl.streetlighting@lacity.org
http://bsl.lacity.org

HOLD HARMLESS AGREEMENT

Date:

To: Name: Tony Rizza e-mail: dave@sps permits.com
Company: Time of Dark LLC C/O:
Address: 20525 Nordhoff Street, Ste 100
City: Chatsworth State: CA Zip: 91311
Project: Countdown
Mobile: 661-860-9993
Office: 818-465-5492 Fax:

From: James Masud, Assistant Division Manager,
Bureau of Street Lighting, Field Operations Division

Subject: **HOLD HARMLESS AGREEMENT**

Please complete the Hold Harmless Agreement (attached) and have it signed by your company's authorized representative and include your Film Permit Number. On the second page, indicate your intentions: the street light location(s) involved, the period of time, etc. Fax both sheets back to us at (323) 644-6235 to initiate your request. Also, mail the signed original for our legal files to:

Bureau of Street Lighting
Field Operations Division
4550 Santa Monica Boulevard
Los Angeles, California 90029

Once we have received your request we will contact you with our approval.

If you have any questions, please call me at (323) 644-6219.

APPROVED
By: J. Masud 4/12/19

NOT A PERMIT

Permit #F00150120-F

BOARD OF PUBLIC WORKS
MEMBERS

KEVIN JAMES
PRESIDENT

CECILIA CABELLO
VICE PRESIDENT

DR. MICHAEL R. DAVIS
PRESIDENT PRO TEMPORE

AURA GARCIA
COMMISSIONER

VACANT
COMMISSIONER

DR. FERNANDO CAMPOS
EXECUTIVE OFFICER

CITY OF LOS ANGELES
CALIFORNIA

ERIC GARCETTI
MAYOR

DEPARTMENT OF
PUBLIC WORKS

BUREAU OF
STREET LIGHTING
1149 SOUTH BROADWAY, SUITE 200
LOS ANGELES, CA 90015

NORMA ISAHAKIAN
EXECUTIVE DIRECTOR

(213) 847-2090
(213) 847-1860 Fax

E-mail: bsl.streetlighting@lacity.org
http://bsl.lacity.org

HOLD HARMLESS AGREEMENT

WHEREAS, the undersigned is representing Time of Death LLC **requesting the City of Los Angeles to permit said company to use** ADD LEDS to street lights **City-owned street lighting equipment for a period of approximately** 1 **days commencing** 4-12, **and ending** 4-13.

WHEREAS, the undersigned is willing to assume all liability and expenses that may hereafter arise out of or result from the use of said equipment.

Now, therefore, the undersigned hereby agrees to save and hold the City of Los Angeles, its officers, agents and employees harmless from any and all claims, damages or accidents in law that may arise out of the above action and further hereby agrees to indemnify the city from all damages, cost and expenses including reasonable attorney fees that may arise out of, results from or in any way be connected with said equipment.

Print Name Tony Rizza _____ _____
(Signature)

FILM PERMIT NO. F00150120-F Locations
(Title)

Authorized Agent for Time of Death LLC

Date 4-11-19

NOT A PERMIT

HOLD HARMLESS AGREEMENT - (Page 2)

Location(s):

10501 Lorida Place
10510 Lorida Place
10530 Lorida Place
10450 Laramie Rd
10470 Laramie Rd

Method of Attachment to Street Light Electrolier:

Add Leds with velcro & or gaffer tape

Dimensions and Weight of Equipment to be Attached:

2" x 1/2" - 1 pound - Strips

Duration of Attachment:

14 hours

Method of Energizing Equipment to be Attached:

~~Battery~~

NOT A PERMIT